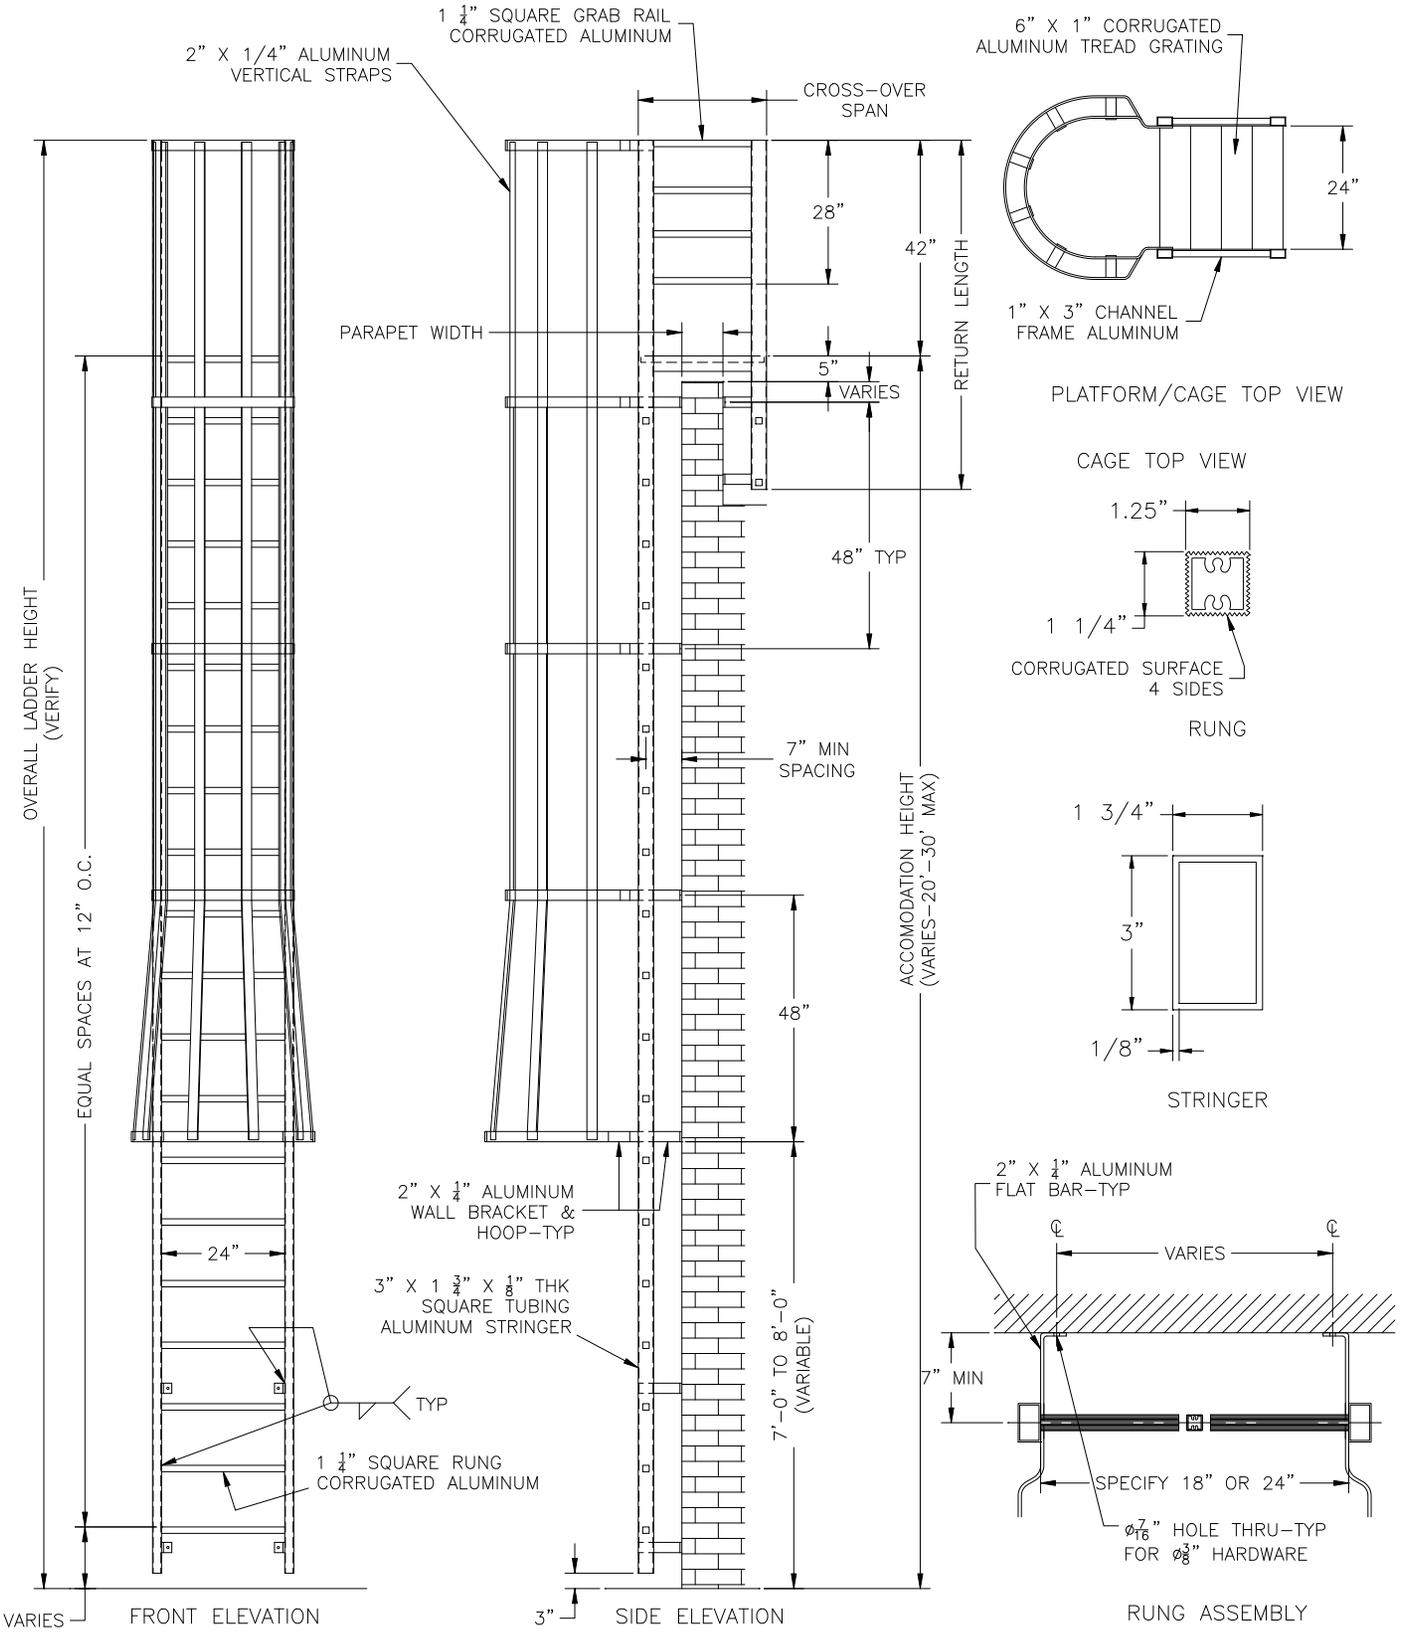

NOTICE – THIS DRAWING AND ALL OF THE INFORMATION THEREON IS THE CONFIDENTIAL PROPERTY OF ACL INDUSTRIES, INC. IT HAS BEEN PROVIDED TO YOU FOR A LIMITED PURPOSE IS NOT TO BE USED, REPRODUCED, OR DISCLOSED TO OTHERS FOR ANY OTHER PURPOSE.

MATERIAL

TREATMENT

UNLESS OTHERWISE SPECIFIED DIMENSIONS ARE IN INCHES
TOLERANCES ARE

FRACTIONS	DECIMALS	ANGLES
	.X .X	
FRAC	.XX .XX	ANGLE
	.XXX .XXX	

APPROVALS	DATE
DRAFTED	
CHECKED	
APPROVED	

ACL INDUSTRIES, INC.
179 ELM ST.
MANCHESTER, NH 03103-5616
TEL: 1-603-668-1276
FAX: 1-603-668-1281

TITLE **ACL-303A**
ALUMINUM HEAVY DUTY PARAPET ACCESS WITH WALK THRU SAFETY HANDRAIL, SAFETY CAGE, PARAPET RETURN AND CROSSOVER PLATFORM

SIZE	PART/PROJ. No.	DWG. NO.	REV.
A			

SCALE	QTY REQ'D	SHEET