D450

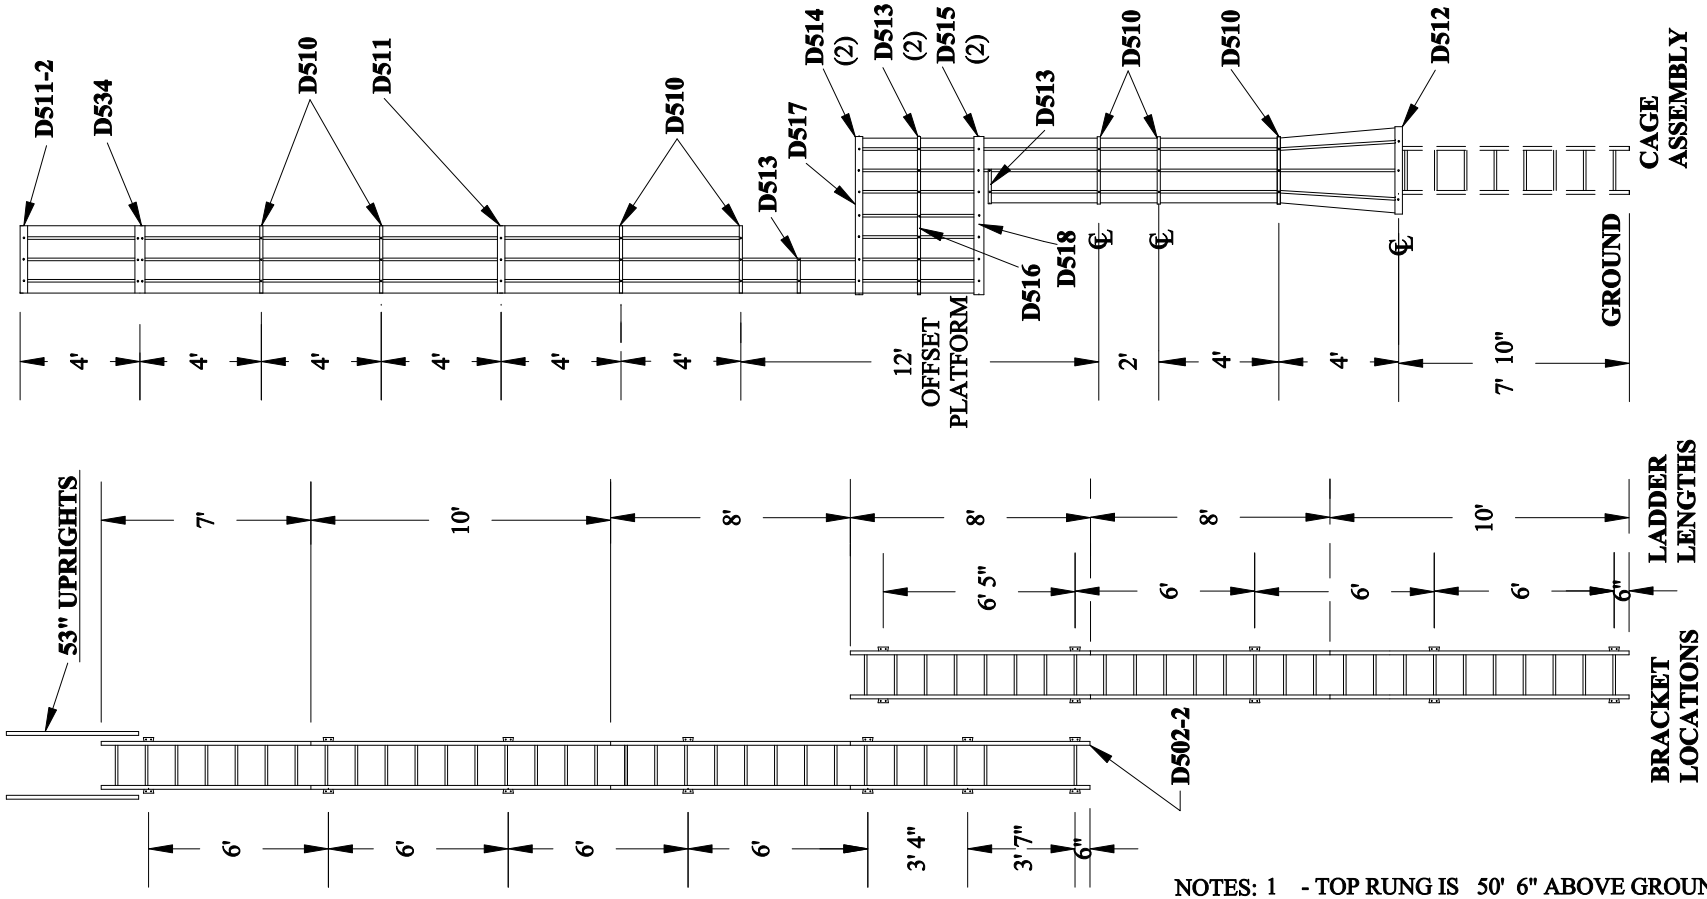

NOTES: 1 - TOP RUNG IS 50' 6" ABOVE GROUND
2 - TOP OF CAGE IS 53' 10 " ABOVE GROUND
3 - BOTTOM OF CAGE IS 7 ' 8 " ABOVE GROUND
4 - TOTAL HEIGHT OF LADDER IS 51' 0"

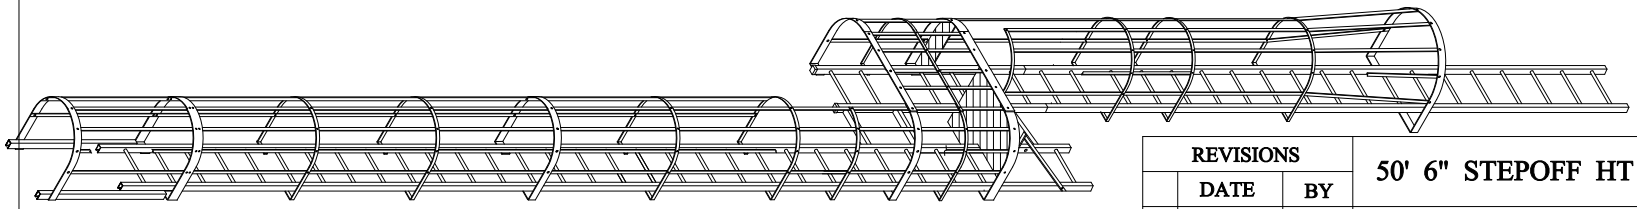

REVISIONS			50' 6" STEPOFF HT SUPER LADDER			
	DATE	BY				
			DEMUTH STEEL PROD.			
			DRAWN BY JLE	FINISH		MATERIAL
			CHK'D	USED ON		DRAWING NO.
			DATE 10/01/02	WEIGHT	SCALE 5/32"=1'	D450